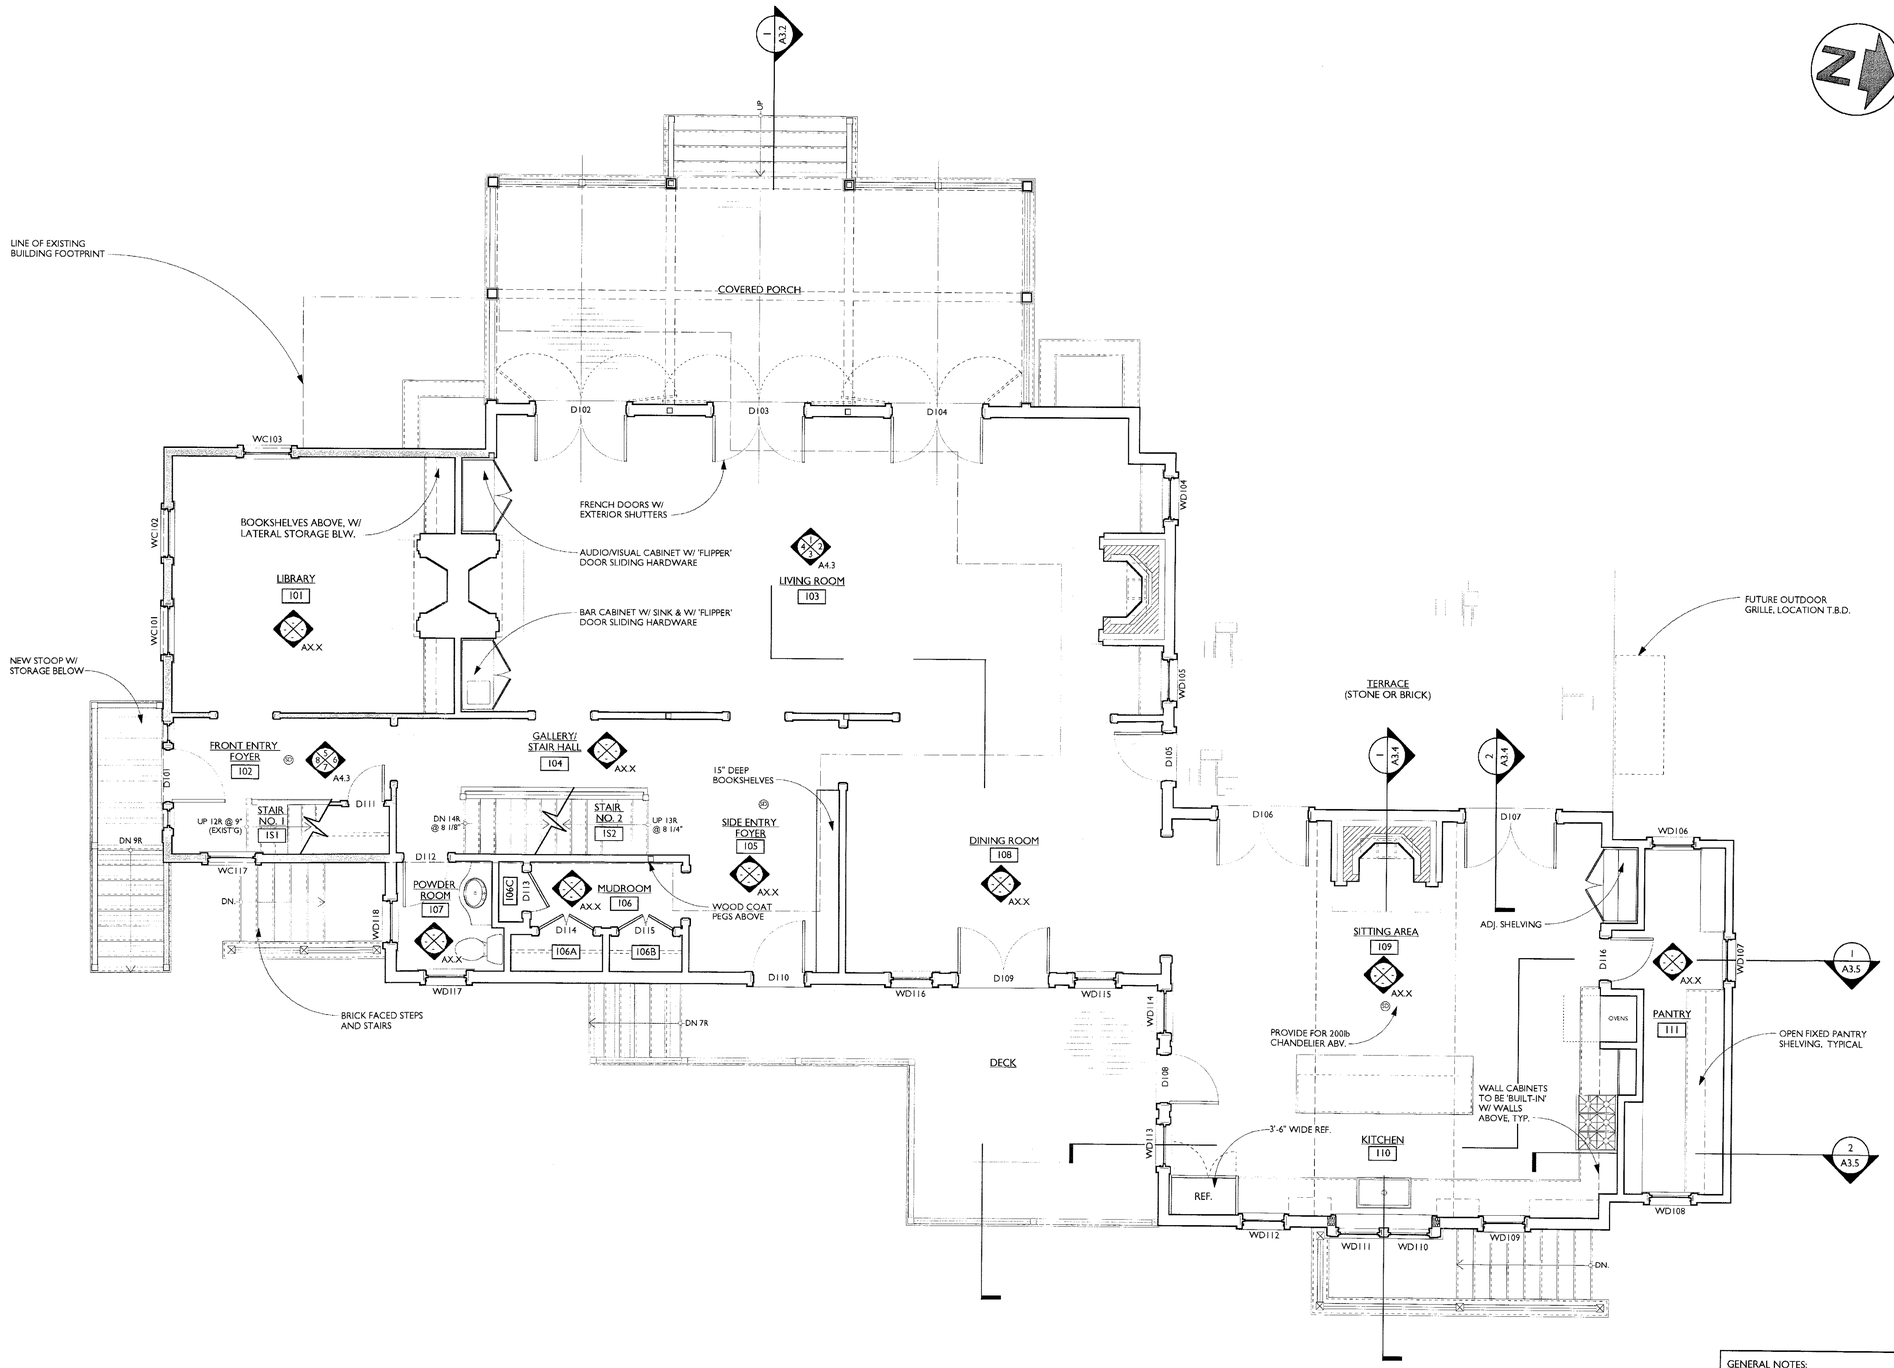

GENERAL NOTES:

1] Ⓒ INDICATES NEW HARDWIRED SMOKE DETECTOR WITH BATTERY BACKUP.

2] ALL WALL DIMENSIONS ARE TO ROUGH FRAMING AND/OR CENTERLINES OF WINDOW/ DOOR ROUGH OPENINGS, UNLESS NOTED OTHERWISE.

3] CENTER ALL DOOR AND WINDOW ROUGH OPENINGS ON WIDTH OF WALL U.N.O.

4] SHADED WALLS INDICATE EXISTING CONSTRUCTION TO REMAIN.

5] UNLESS NOTED OTHERWISE ALL CASED OPENINGS ARE TO BE 2'-6" CLEAR.

DESIGN ASSOCIATES

ARCHITECTURE
PLANNING
HISTORIC PRESERVATION

432 Columbia Street
Cambridge MA 02141
T 617 661 9082
F 617 661 2550

PO Box 1520
Nantucket MA 02554
T 508 228 4342
F 508 228 3428

http://www.design-associates.com

Additions & Alterations to:

THE GREEN RESIDENCE

1 Twin Street
Nantucket, MA 02554

MARK	DATE	REVISIONS
	10-14-05	ISSUED FOR BUILDING PERMIT

Print Date: October 17, 2005

Scale: 1/4" = 1'-0"

FIRST FLOOR PLAN

A1.1

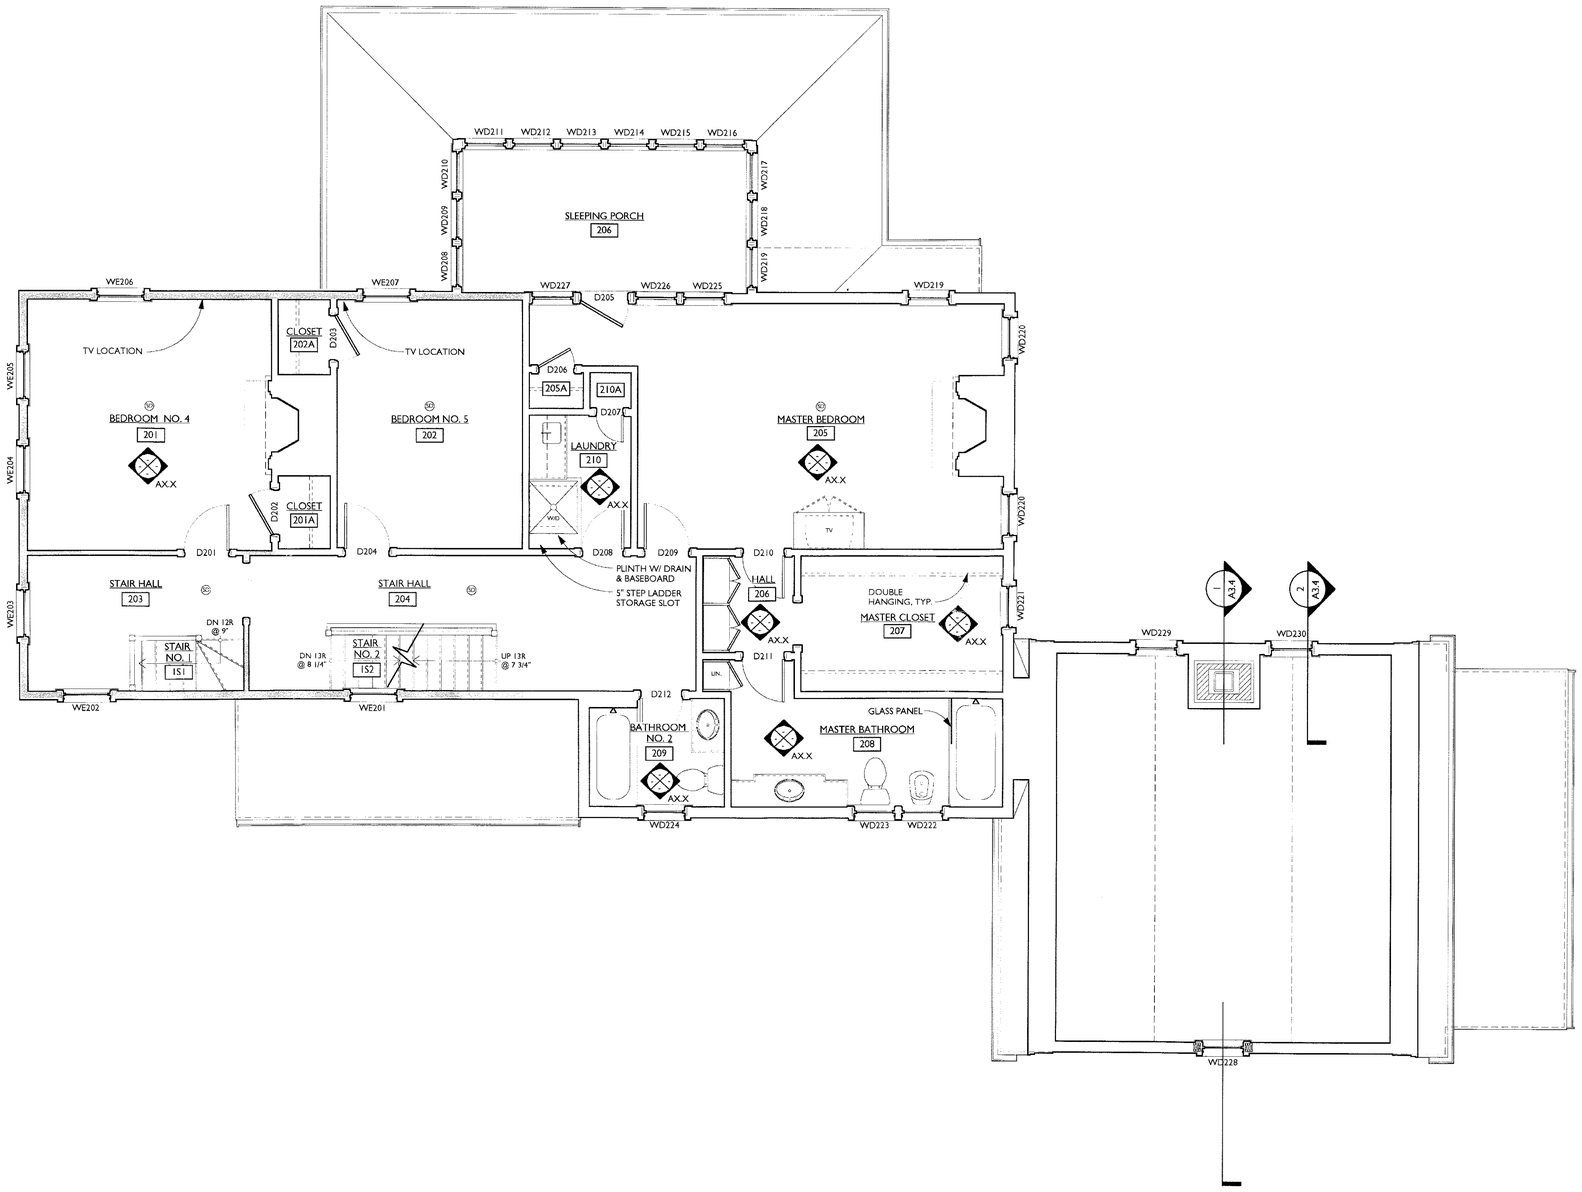

DESIGN ASSOCIATES INC

ARCHITECTURE

PLANNING

HISTORIC PRESERVATION

432 Columbia Street
Cambridge MA 02141
T 617 661 9082
F 617 661 2550

PO Box 1520
Nantucket MA 02554
T 508 228 4342
F 508 228 3428

http://www.design-associates.com

Additions & Alterations to:

THE GREEN RESIDENCE

1 Twin Street
Nantucket, MA 02554

MARK	DATE	REVISIONS
	10-14-05	ISSUED FOR BUILDING PERMIT

Print Date: October 17, 2005

Scale: 1/4" = 1'-0"

SECOND FLOOR PLAN

A1.2

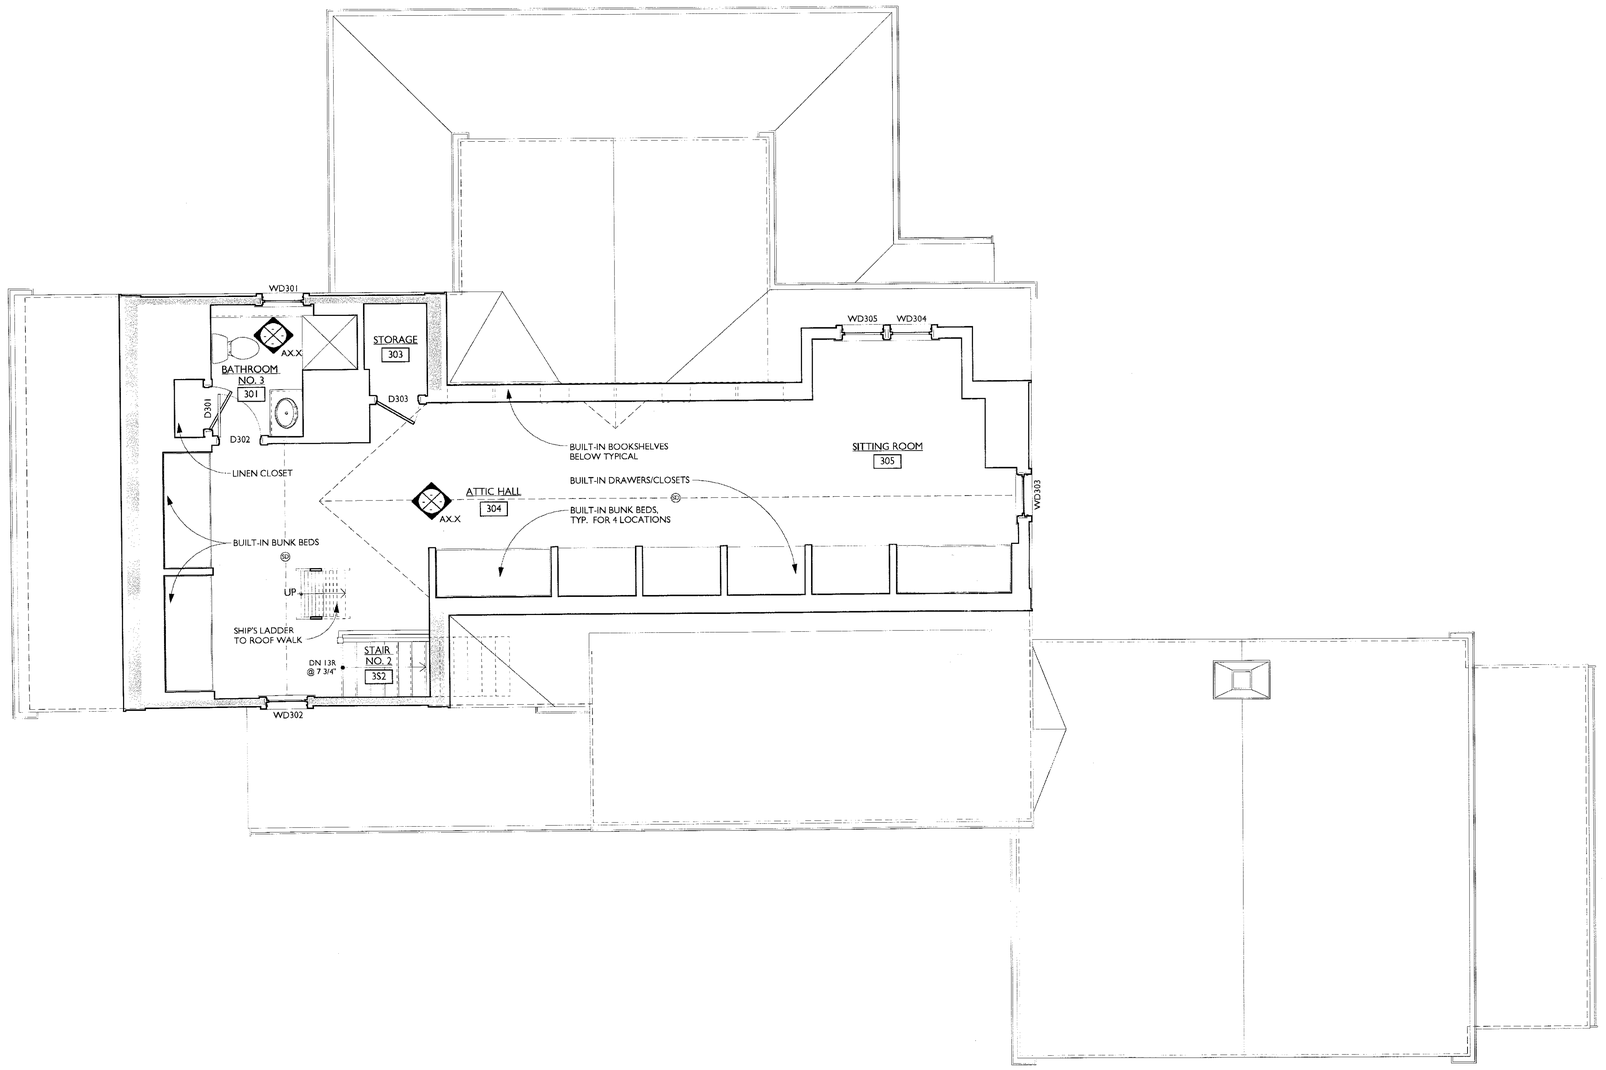

GENERAL NOTES:

1] (SD) INDICATES NEW HARDWIRED SMOKE DETECTOR WITH BATTERY BACKUP.

2] ALL WALL DIMENSIONS ARE TO ROUGH FRAMING AND/OR CENTERLINES OF WINDOW/ DOOR ROUGH OPENINGS, UNLESS NOTED OTHERWISE.

3] CENTER ALL DOOR AND WINDOW ROUGH OPENINGS ON WIDTH OF WALL U.N.O.

4] SHADED WALLS INDICATE EXISTING CONSTRUCTION TO REMAIN.

5] UNLESS NOTED OTHERWISE ALL CASED OPENINGS ARE TO BE 2'-6" CLEAR.

DESIGN ASSOCIATES INC

ARCHITECTURE
PLANNING
HISTORIC PRESERVATION

432 Columbia Street
Cambridge MA 02141
T 617 661 9082
F 617 661 2550

PO Box 1520
Nantucket MA 02554
T 508 228 4342
F 508 228 3428

http://www.design-associates.com

Additions & Alterations to:

THE GREEN RESIDENCE

1 Twin Street
Nantucket, MA 02554

MARK	DATE	REVISIONS
	10-14-05	ISSUED FOR BUILDING PERMIT

Print Date: October 17, 2005

Scale: 1/4" = 1'-0"

THIRD FLOOR PLAN

A1.3